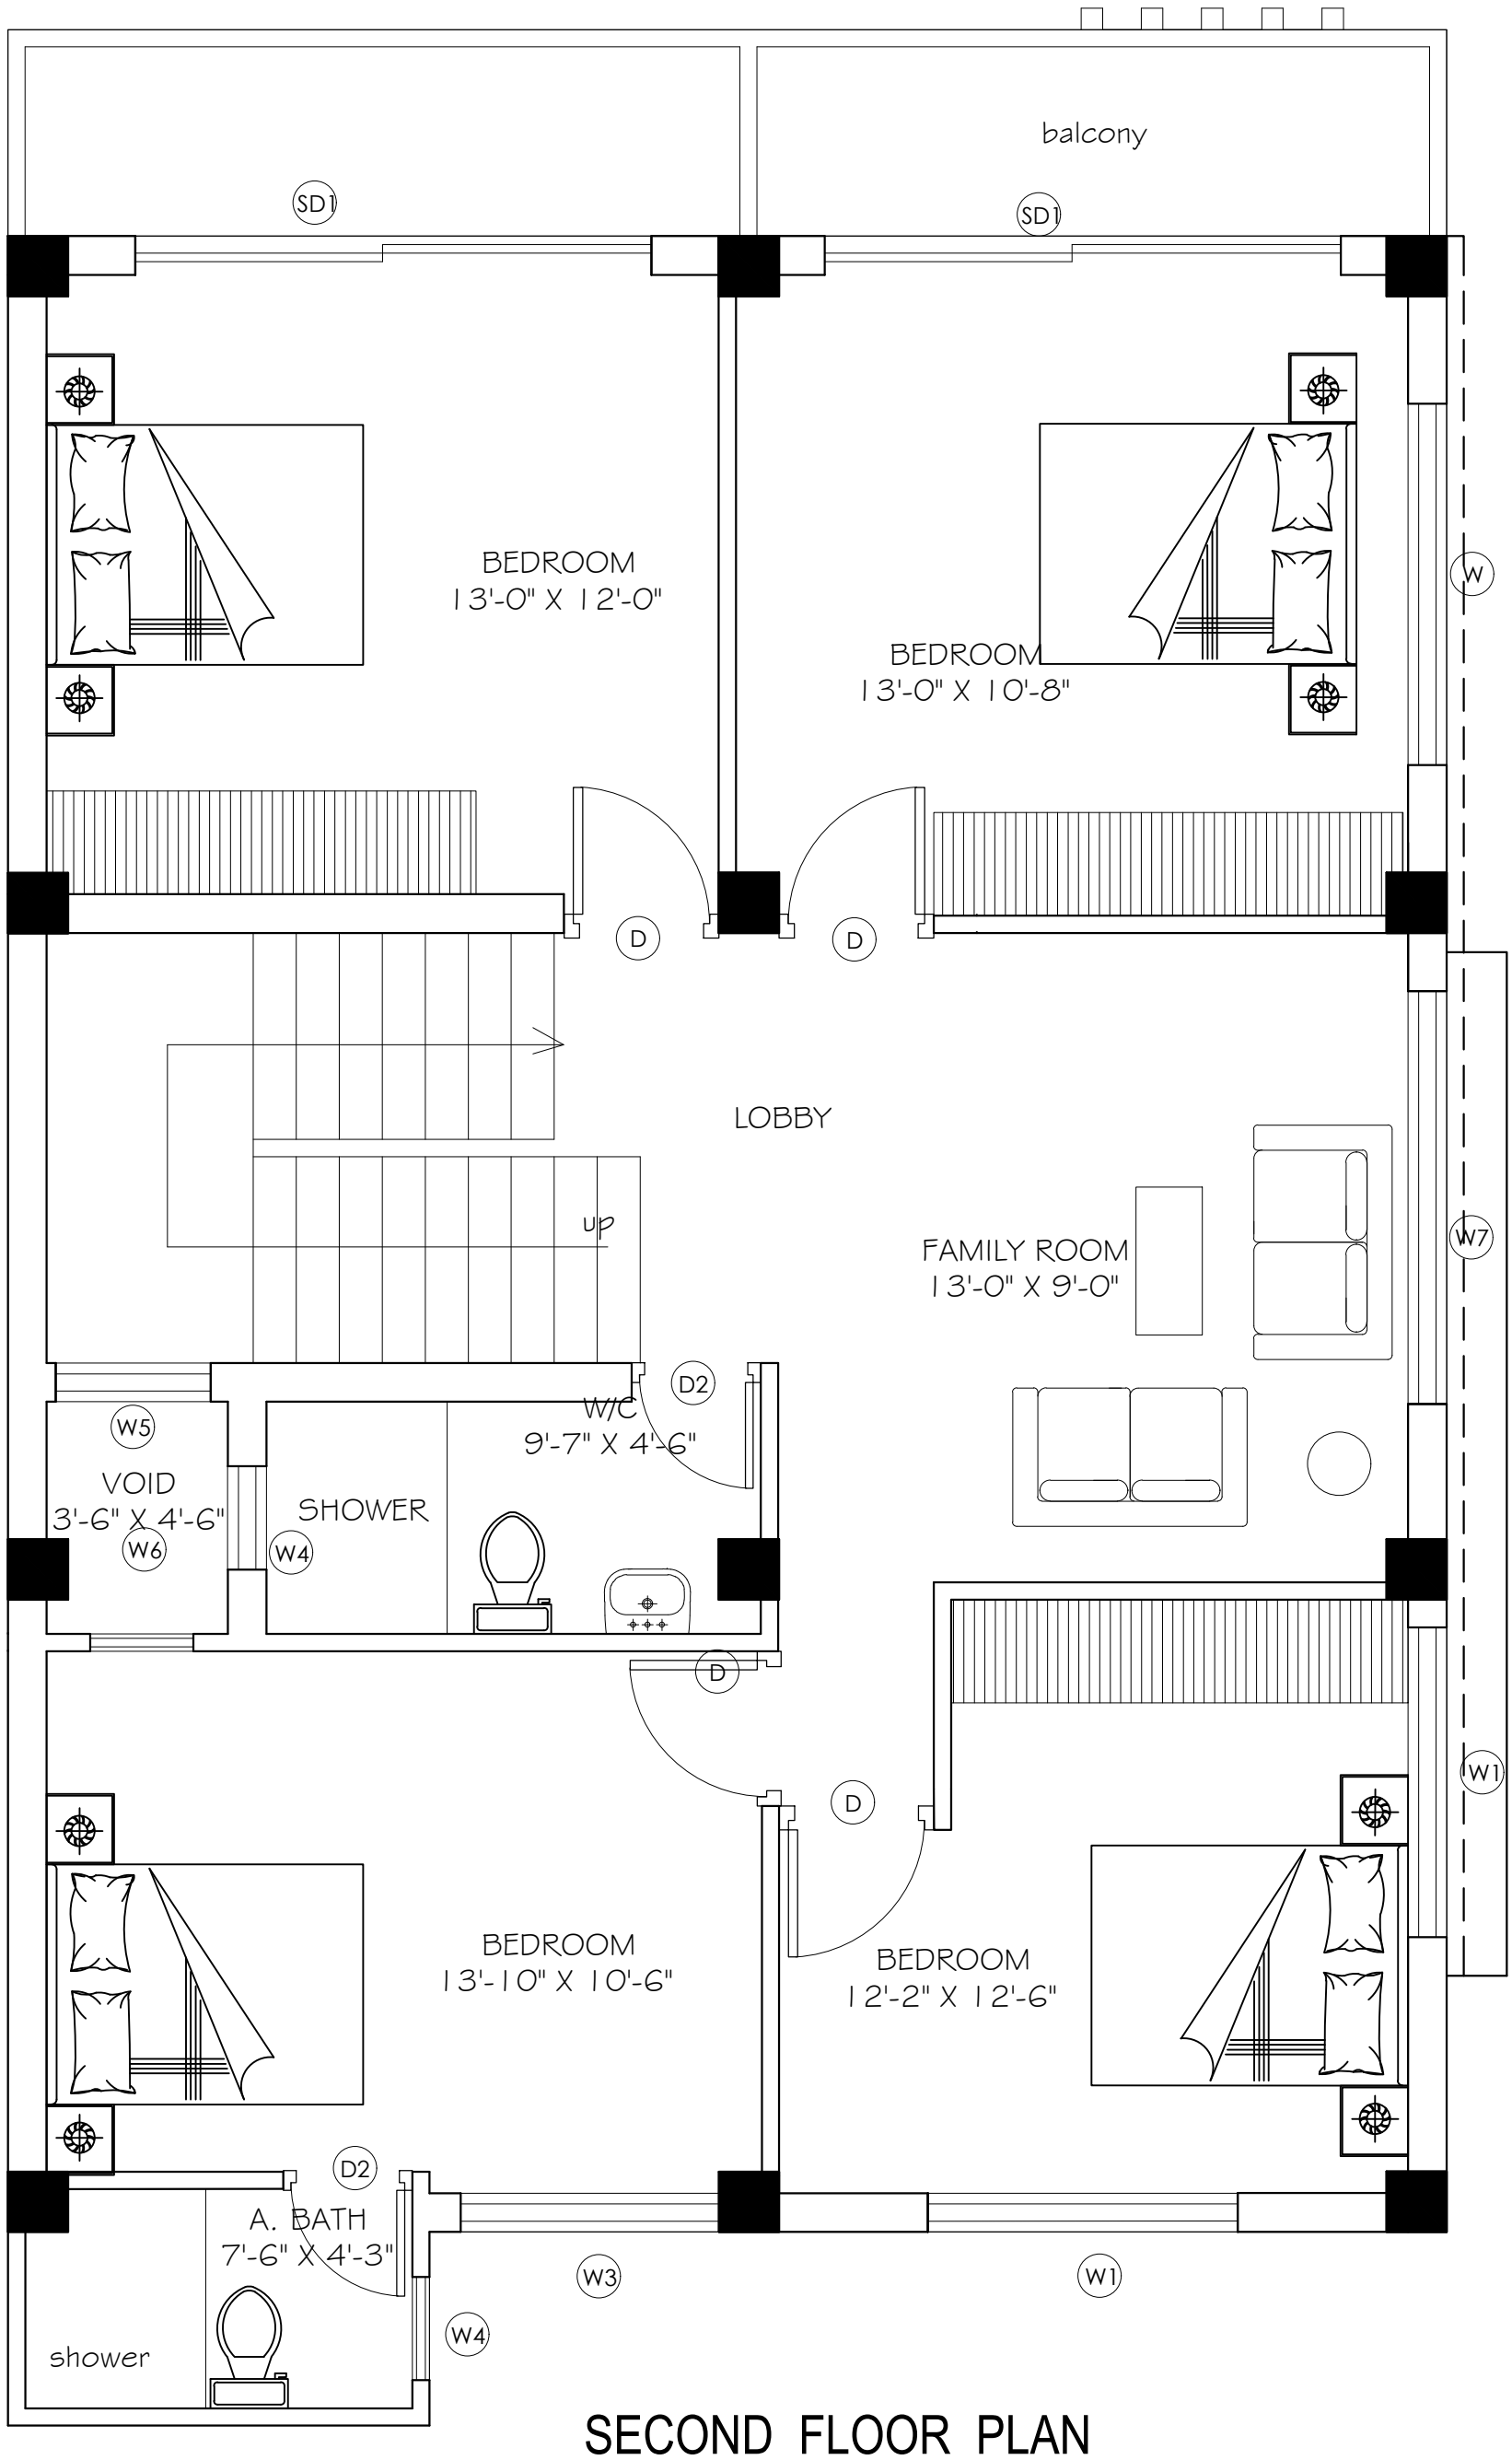

SECOND FLOOR PLAN

FOR COUNTABLE AREA:-1108.43 SQ.FT.

FOR NON COUNTABLE AREA:-111.49 SQ.FT

TOTAL AREA:-1219.92 SQ.FT.