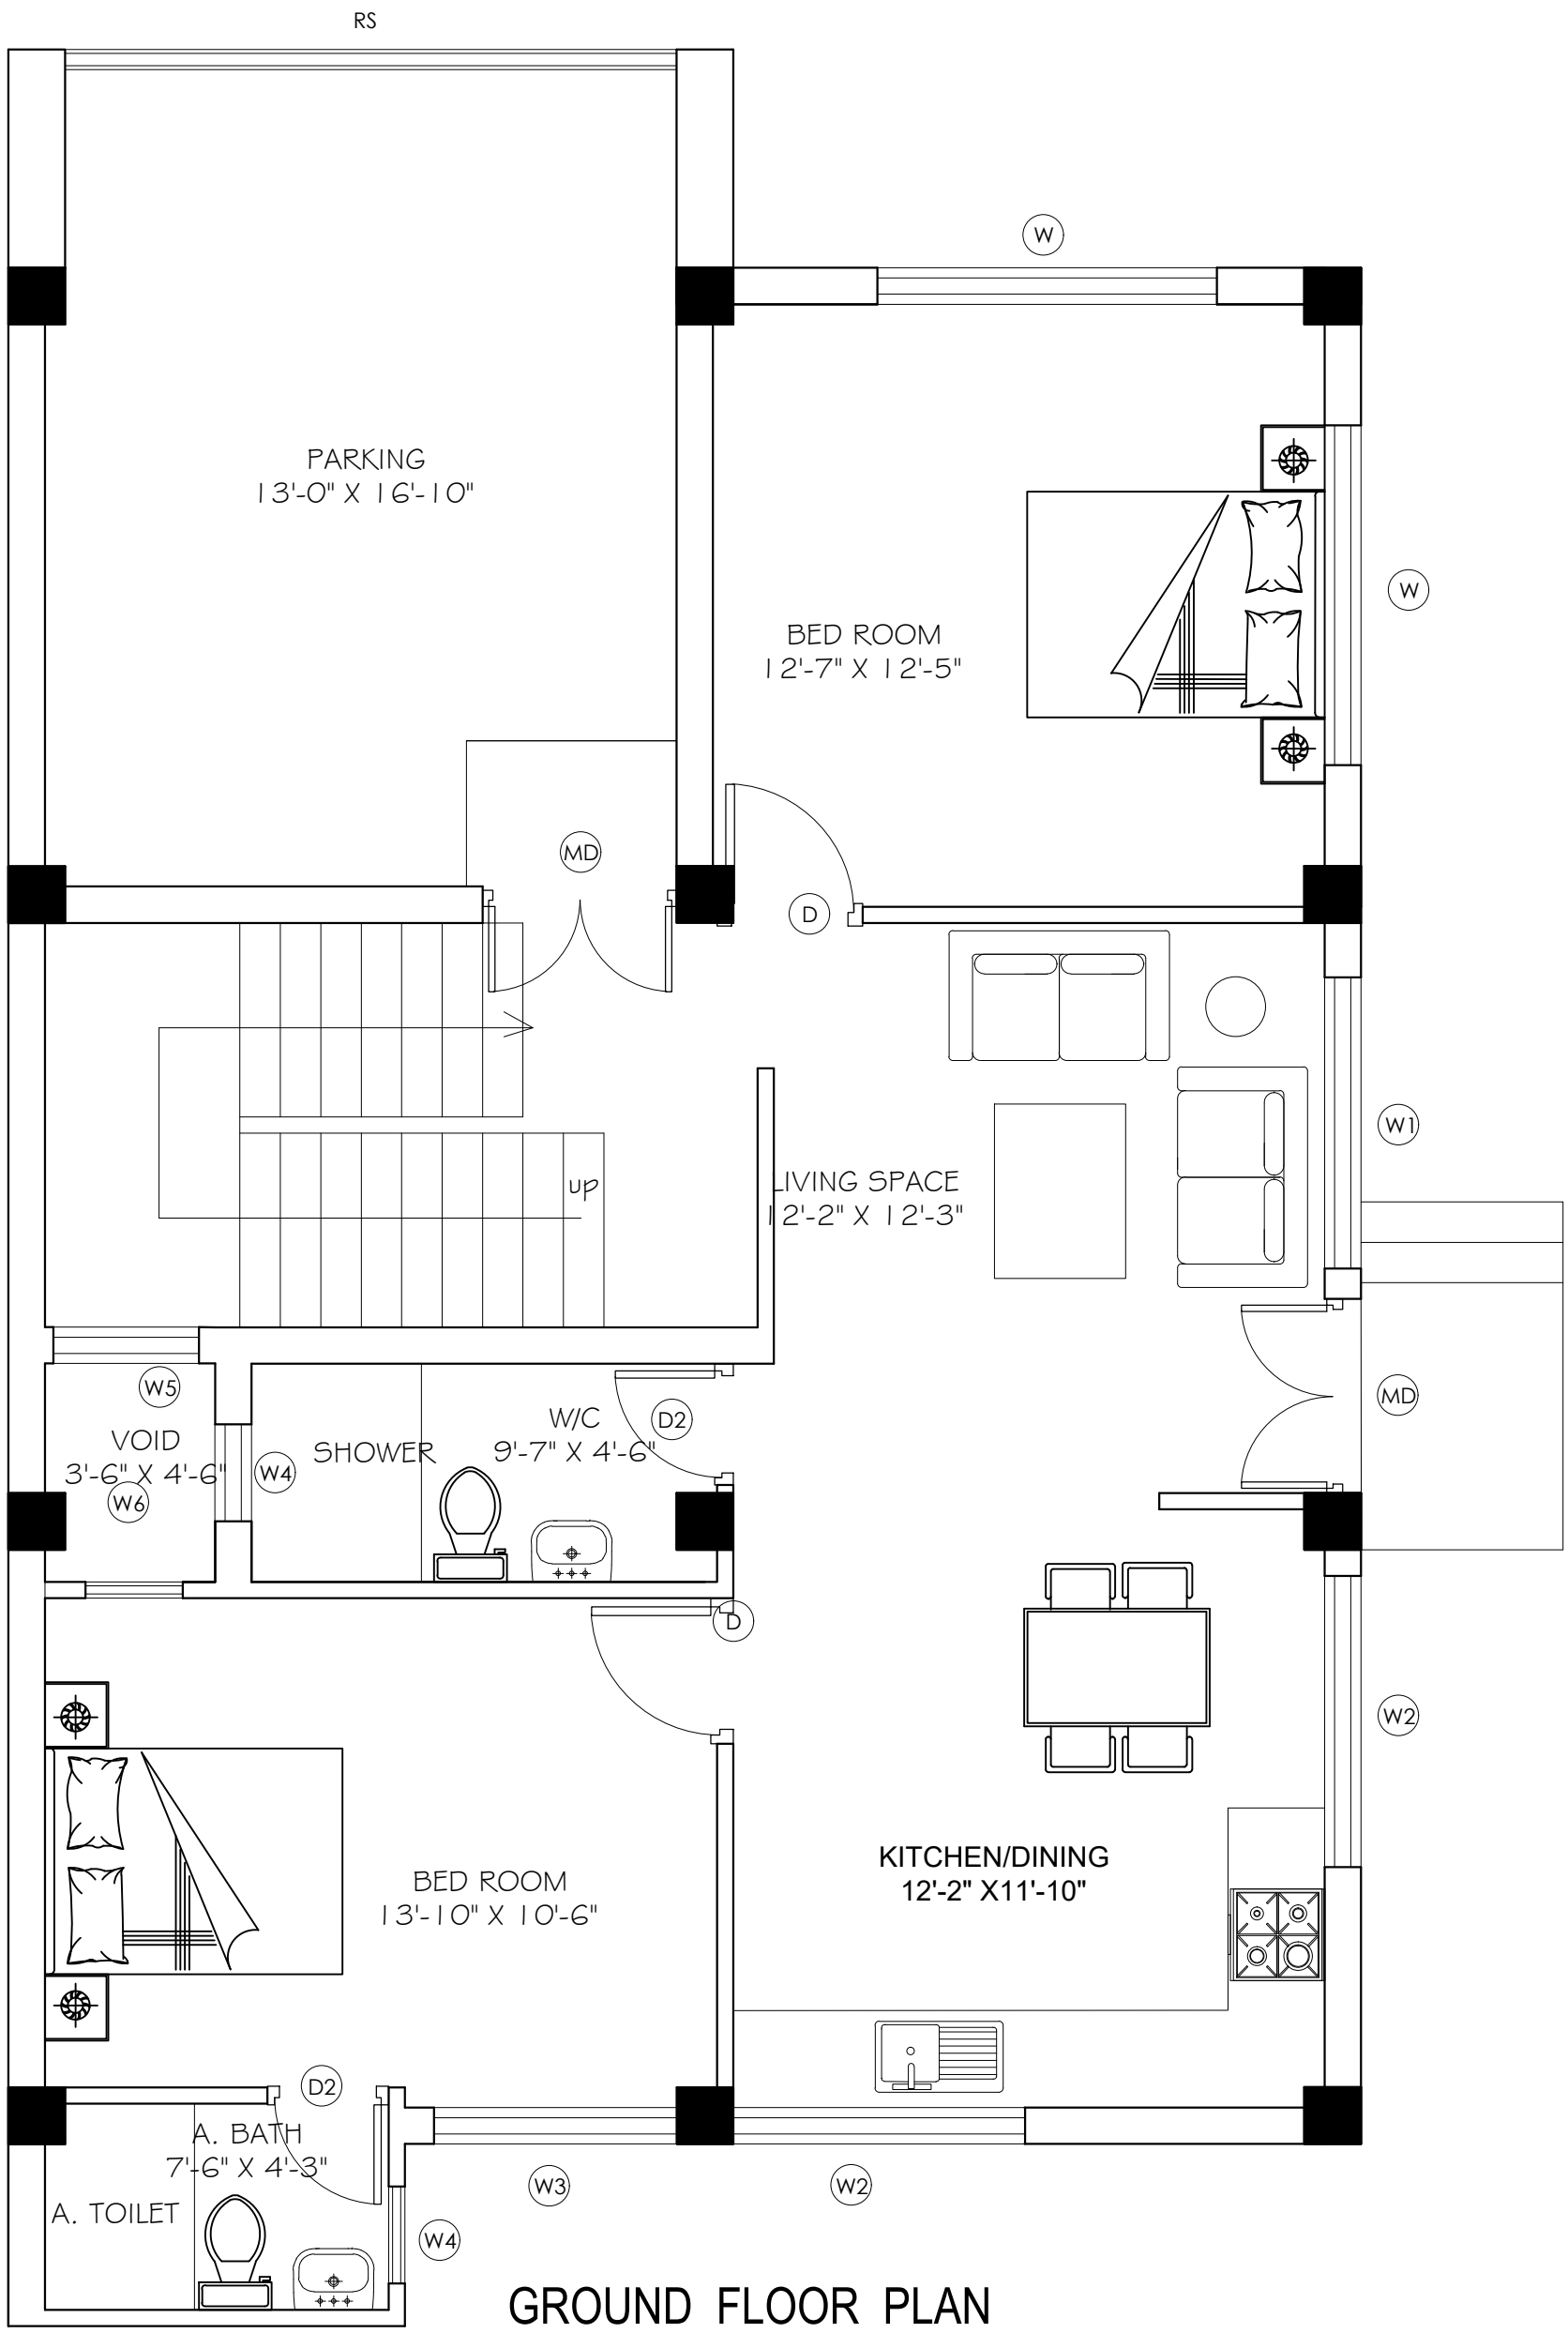

GROUND FLOOR PLAN

FOR COUNTABLE AREA:-1175.48 SQ.FT.

FOR NON COUNTABLE AREA:-0 SQ.FT

TOTAL AREA:-1175.48 SQ.FT.

.